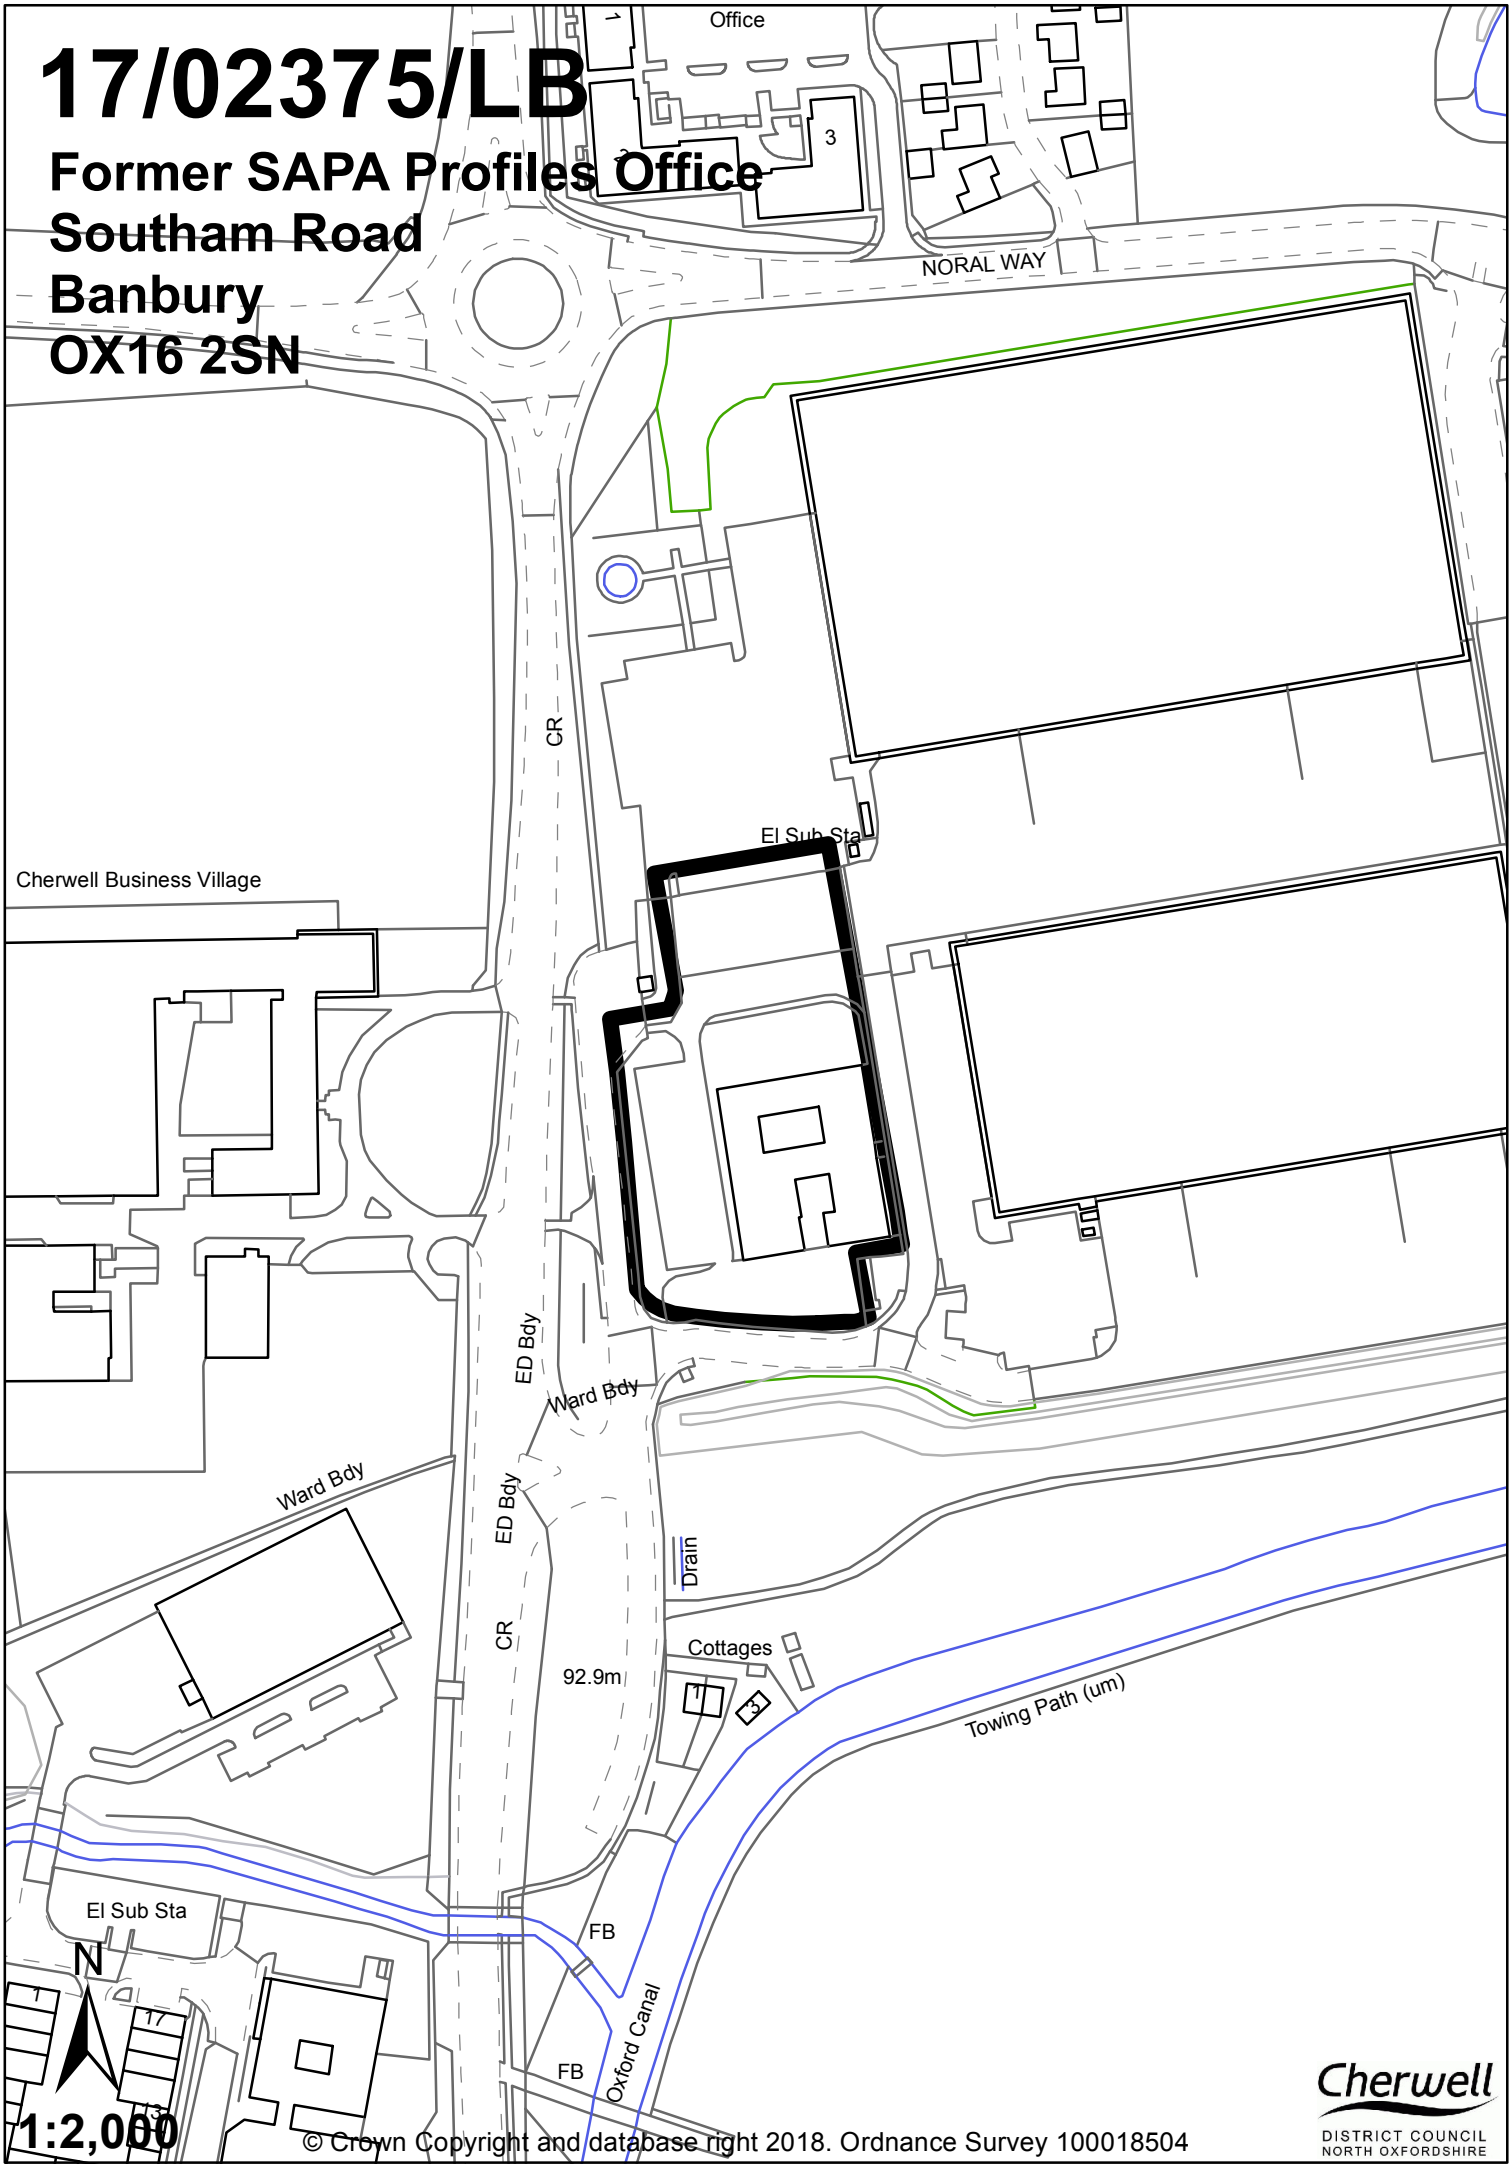

17/02375/LB
Former SAPA Profiles Office
Southam Road
Banbury
OX16 2SN
Office
NORAL WAY
CR
El Sub Sta
Cherwell Business Village
ED Bdy
Ward Bdy
Ward Bdy
ED Bdy
Drain
CR
Cottages
92.9m
Towing Path (um)
El Sub Sta
FB
Oxford Canal
FB
N
1:2,000
© Crown Copyright and database right 2018. Ordnance Survey 100018504
Cherwell
DISTRICT COUNCIL
NORTH OXFORDSHIRE