
18/00293/OUT

Caravan Park
Station Approach
Banbury
OX16 5AB

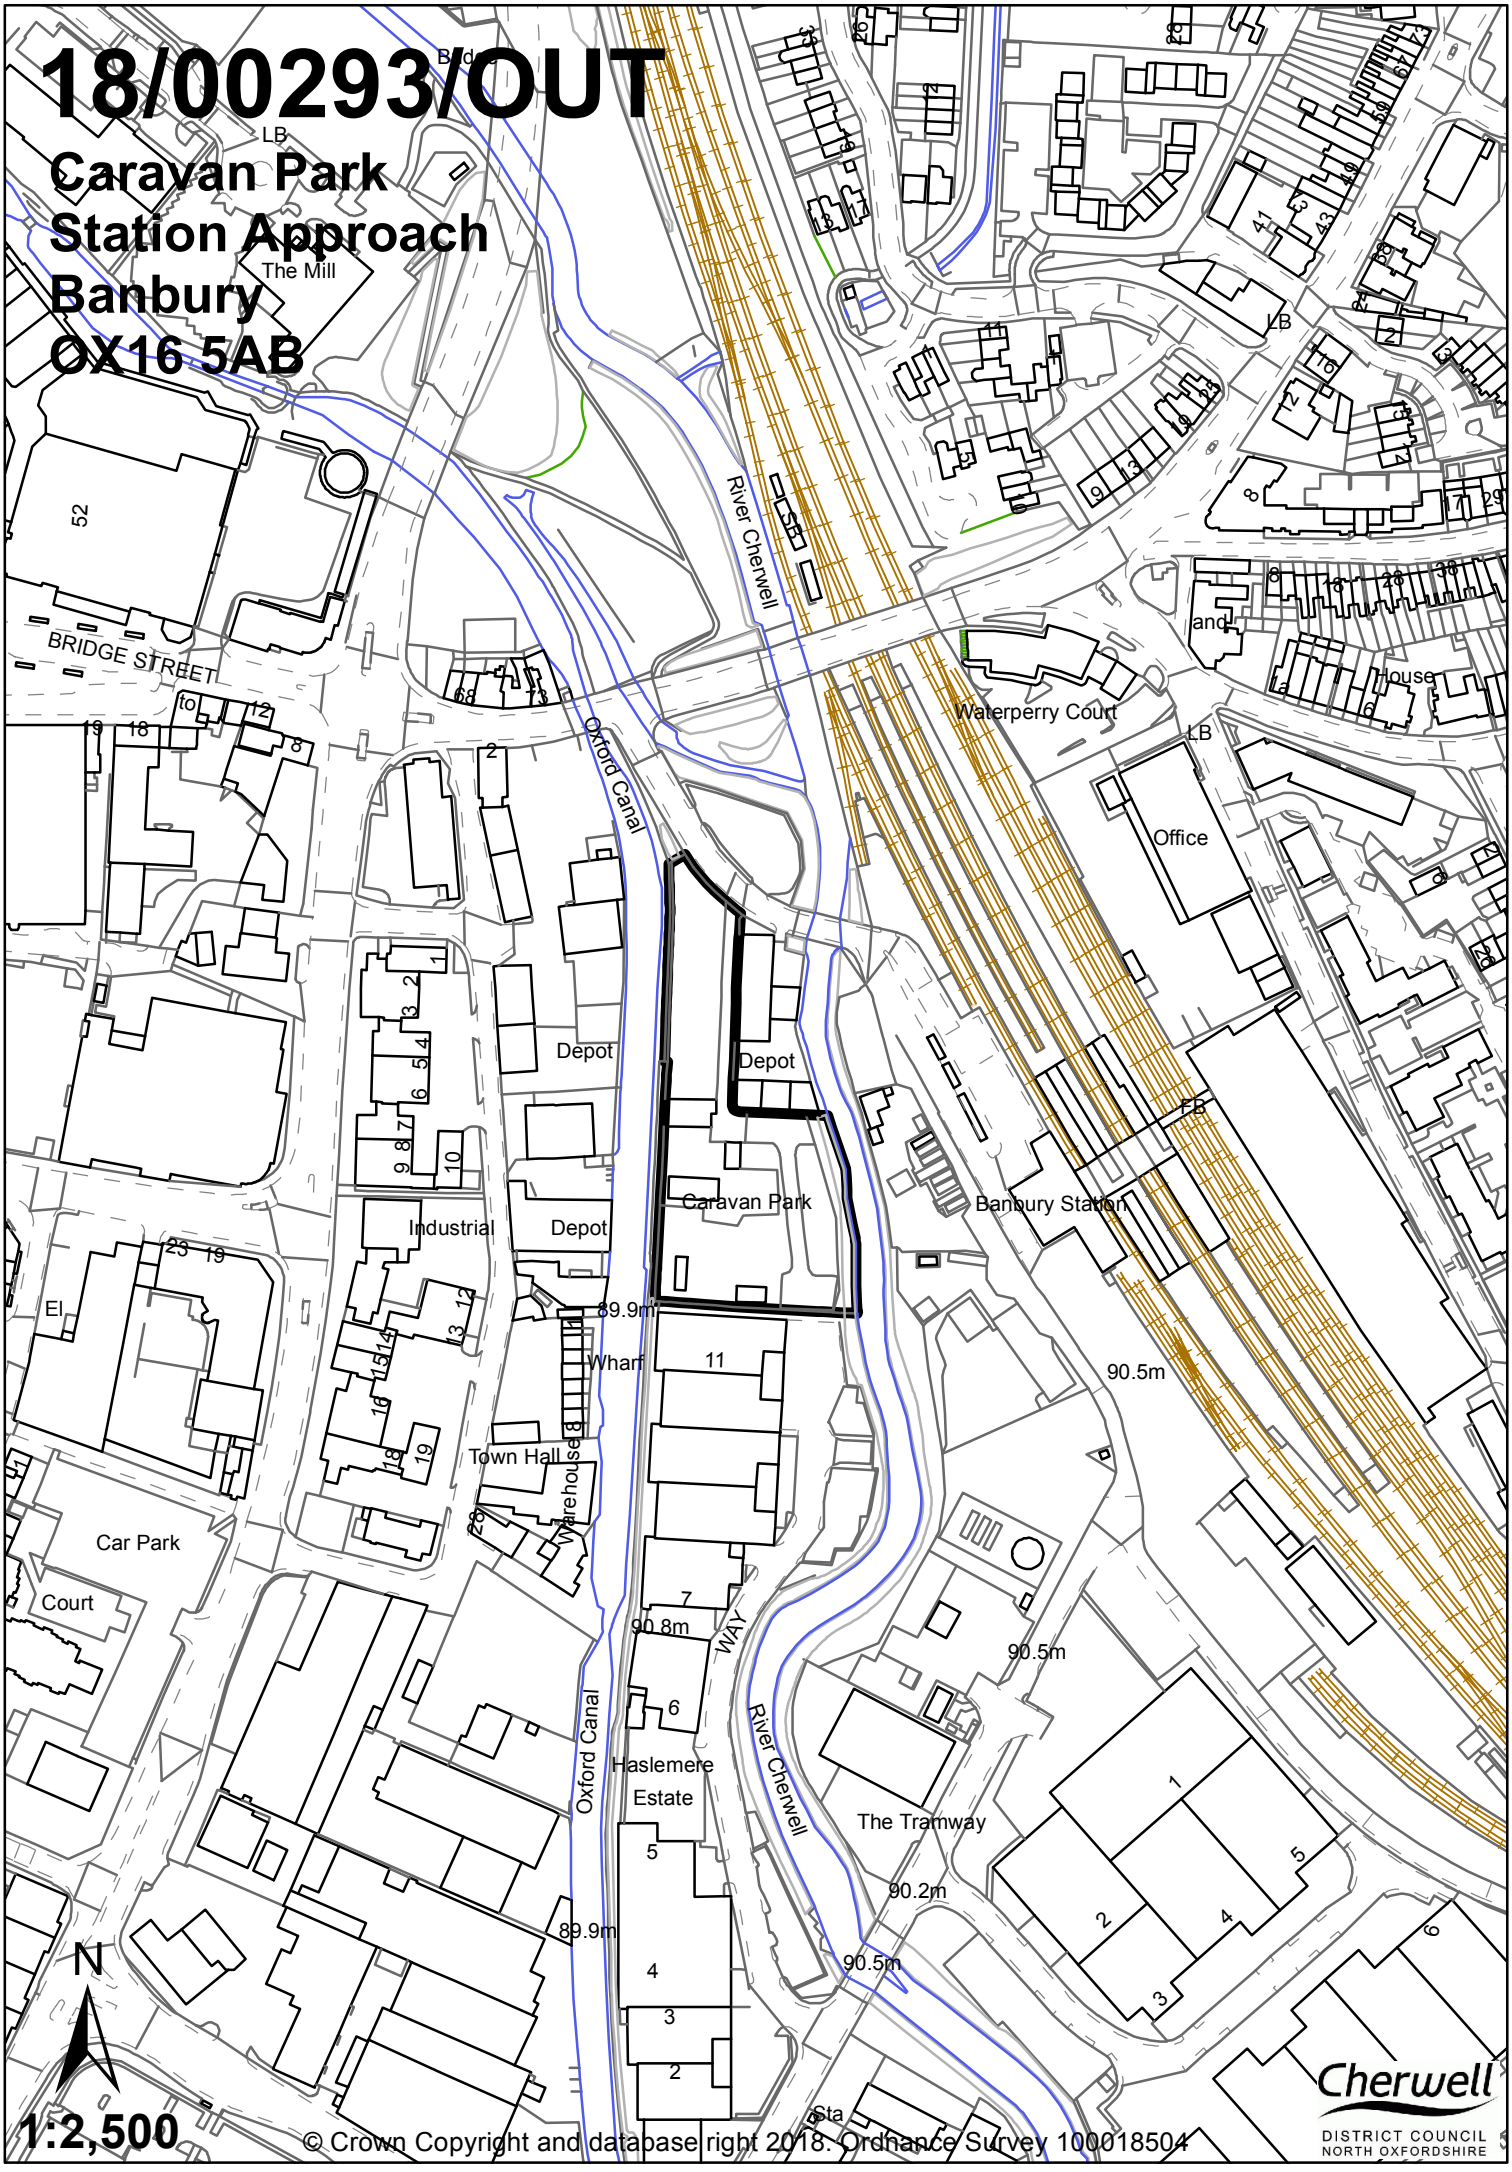

1:2,500

© Crown Copyright and database right 2018. Ordnance Survey 100018504

Cherwell DISTRICT COUNCIL NORTH OXFORDSHIRE