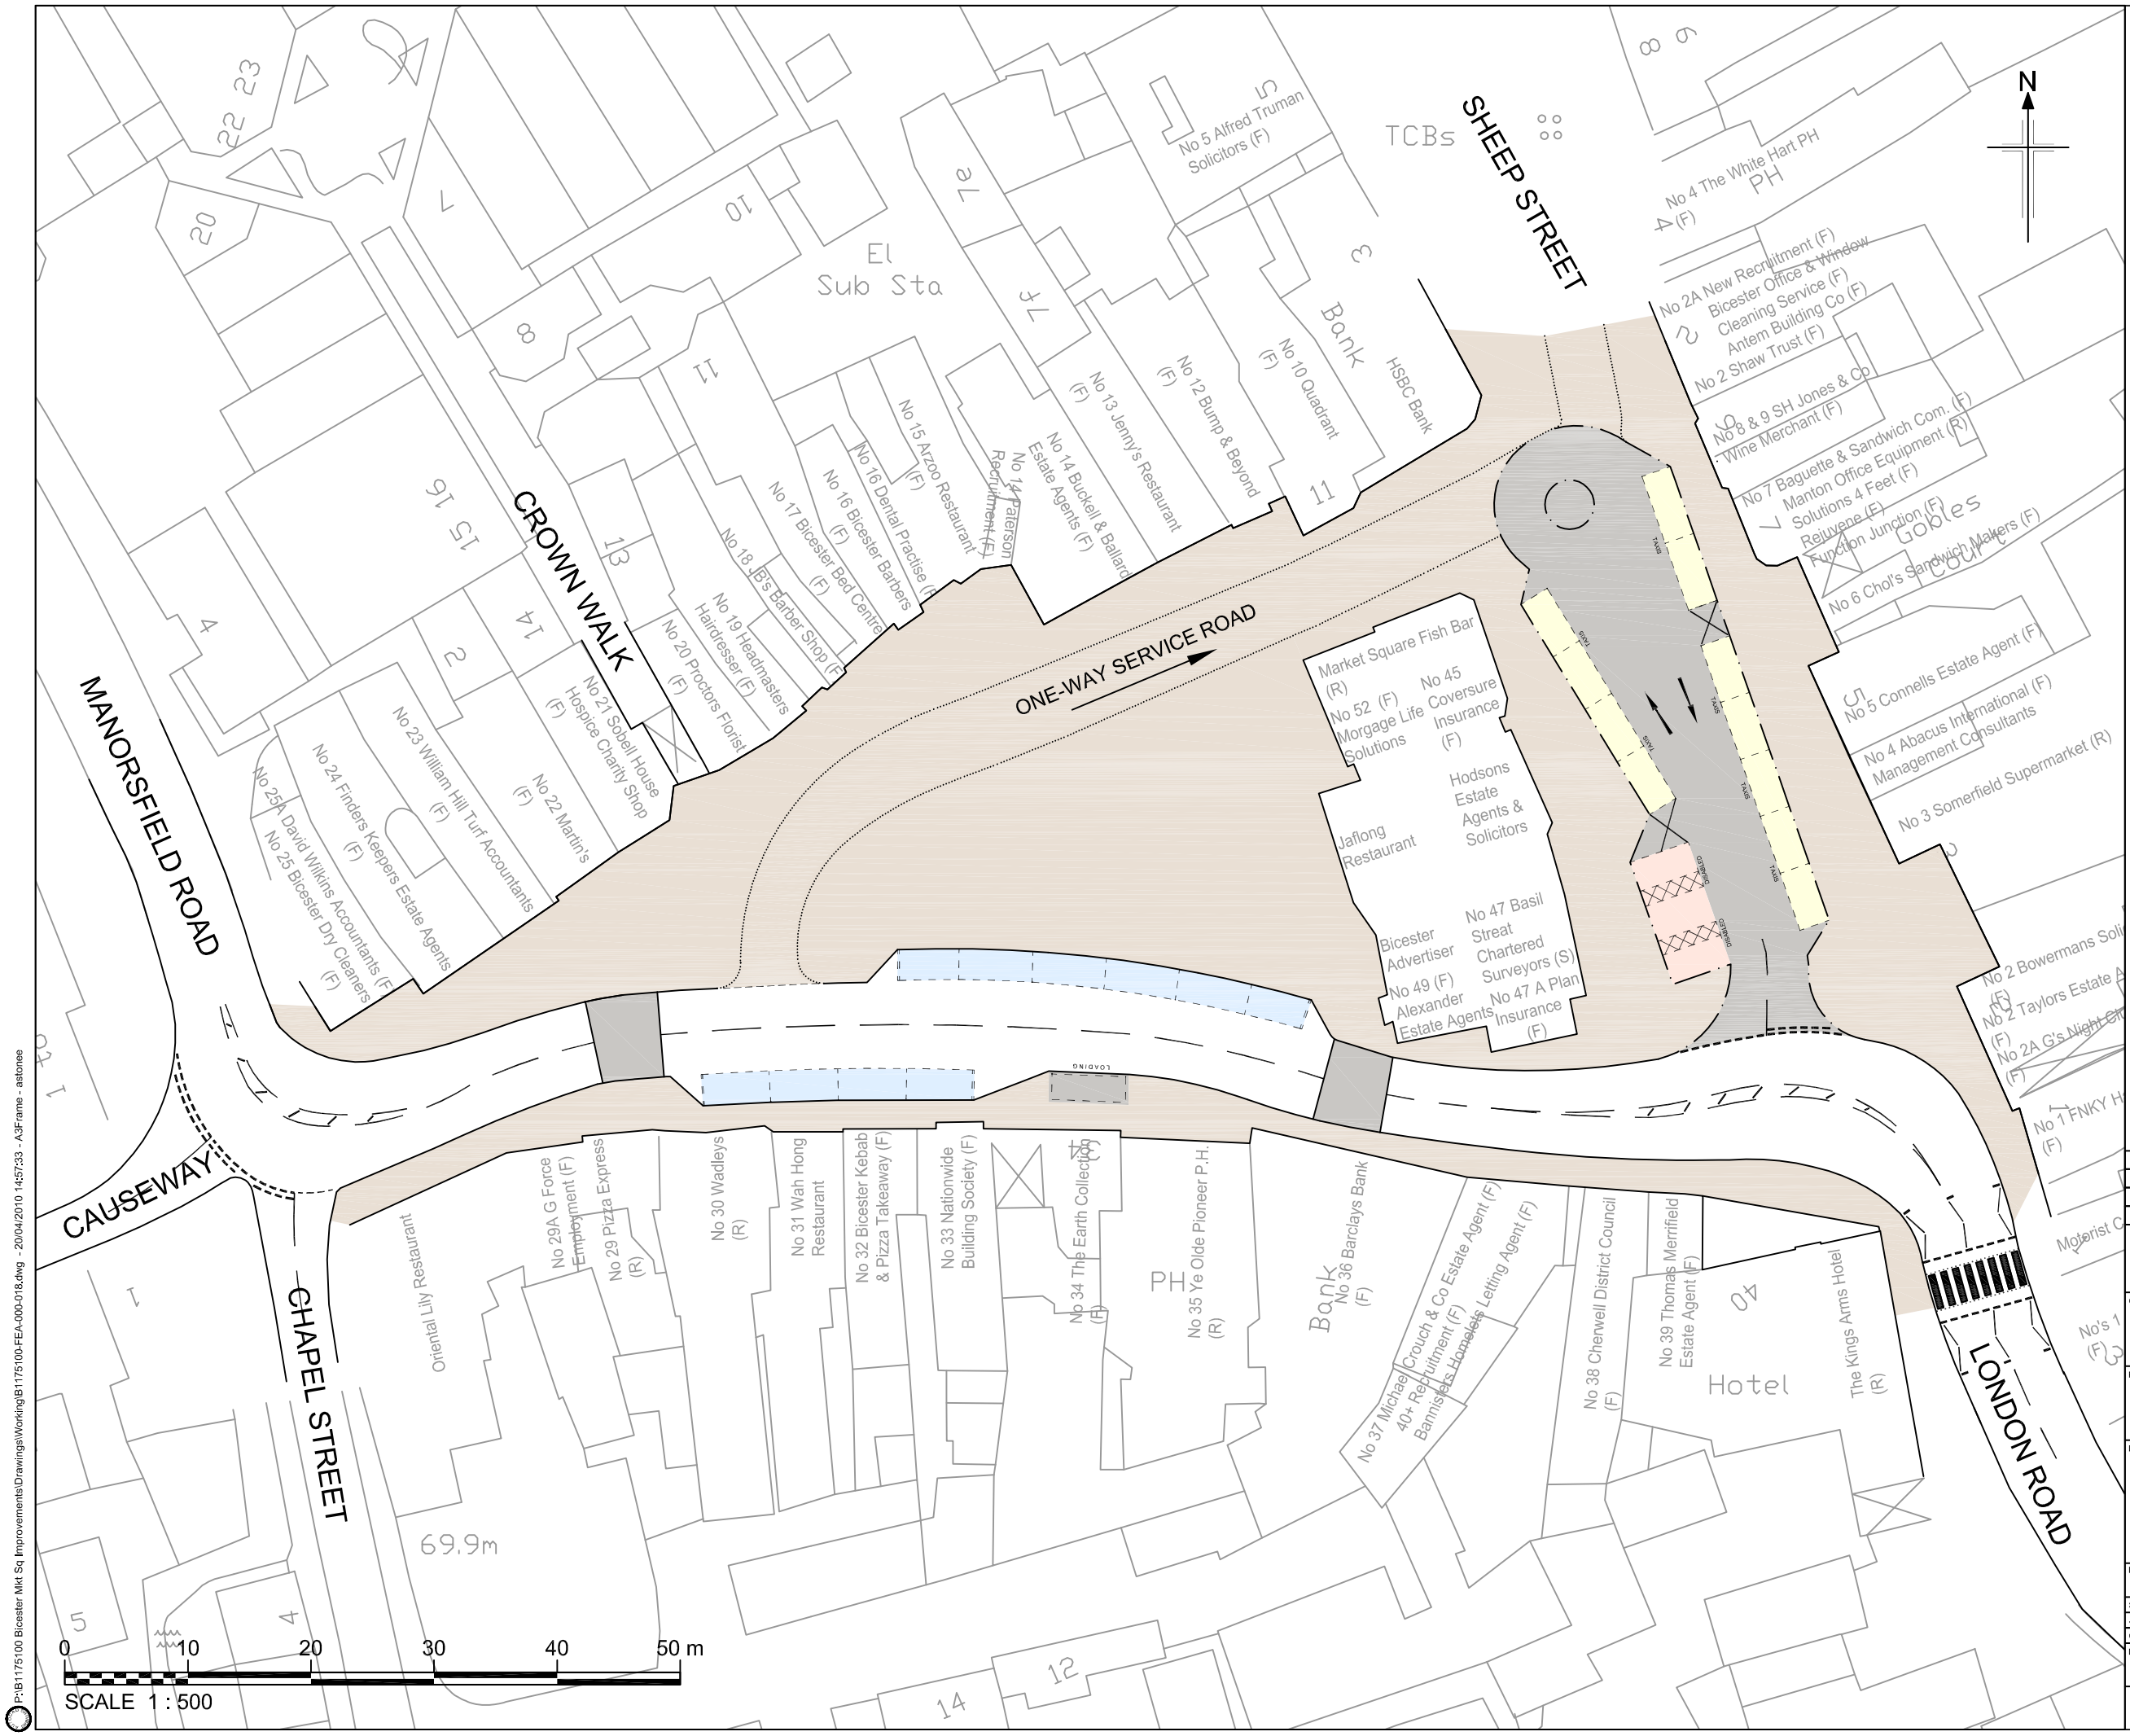

P:\B1175100 Bicester Mkt Sq Improvements\Drawings\Working\B1175100-FEA-000-018.dwg - 20/04/2010 14:57:33 - A3Frame - astonee

KEY:

- Flush Pedestrian Crossing Points / Shared surface carriageway / Loading Spaces
- Footway / Public Open Space
- Public Parking Space (Disabled)
- On-carriageway Parking
- Taxi Rank
- Indicative outline of proposed one-way service road integrated within new public open space
- Indicative outline of proposed shared surface carriageway

NOTES:

1. Design based on topographical survey undertaken in Jan 2001

PARKING SPACES

Proposed:

Taxi rank	= 11
Limited stay (30min)	= 10
Disabled	= 3
Pay & Display	= 0

Existing:

Taxi rank	= 9
Limited stay (30min)	= 13
Disabled	= 2
Pay & Display	= 33
Single yellow line	= 14

This map is reproduced from Ordnance Survey material with the permission of Ordnance Survey on behalf of the Controller of Her Majesty's Stationery Office © Crown copyright. Unauthorised reproduction infringes Crown copyright and may lead to prosecution or civil proceedings. 1000023343 (2005).

Rev	Rev. Date	Purpose of revision	Drawn	Checked	Reviewed	Approved
2	20 Apr 10	Drawing key amended	EA	PJE	PJE	EA
1	19 Apr 10	Taxi rank layout amended	EA	PJE	PJE	EA
0	26 Feb 10	First Issue	SAC	PJE	PJE	EA

JACOBS
Park House, Haddenham Business Park, Thame Road, Haddenham, Aylesbury, Bucks, HP17 8LB
Tel:+44(0)1844 296200 Fax:+44(0)1844 296201
www.jacobs.com

Client: Oxfordshire Highways www.oxfordshirehighways.org Improving Your Roads

Project: Bicester Market Square Environmental & Pedestrian Improvements

Drawing title: Final Scheme Layout

Drawing status: Feasibility

Scale	1:500 @ A3	DO NOT SCALE
Jacobs No.	B1175100	
Client no.		

Drawing number: B1175100/FEA/000/018 Rev 2

This drawing is not to be used in whole or part other than for the intended purpose and project as defined on this drawing. Refer to the contract for full terms and conditions.